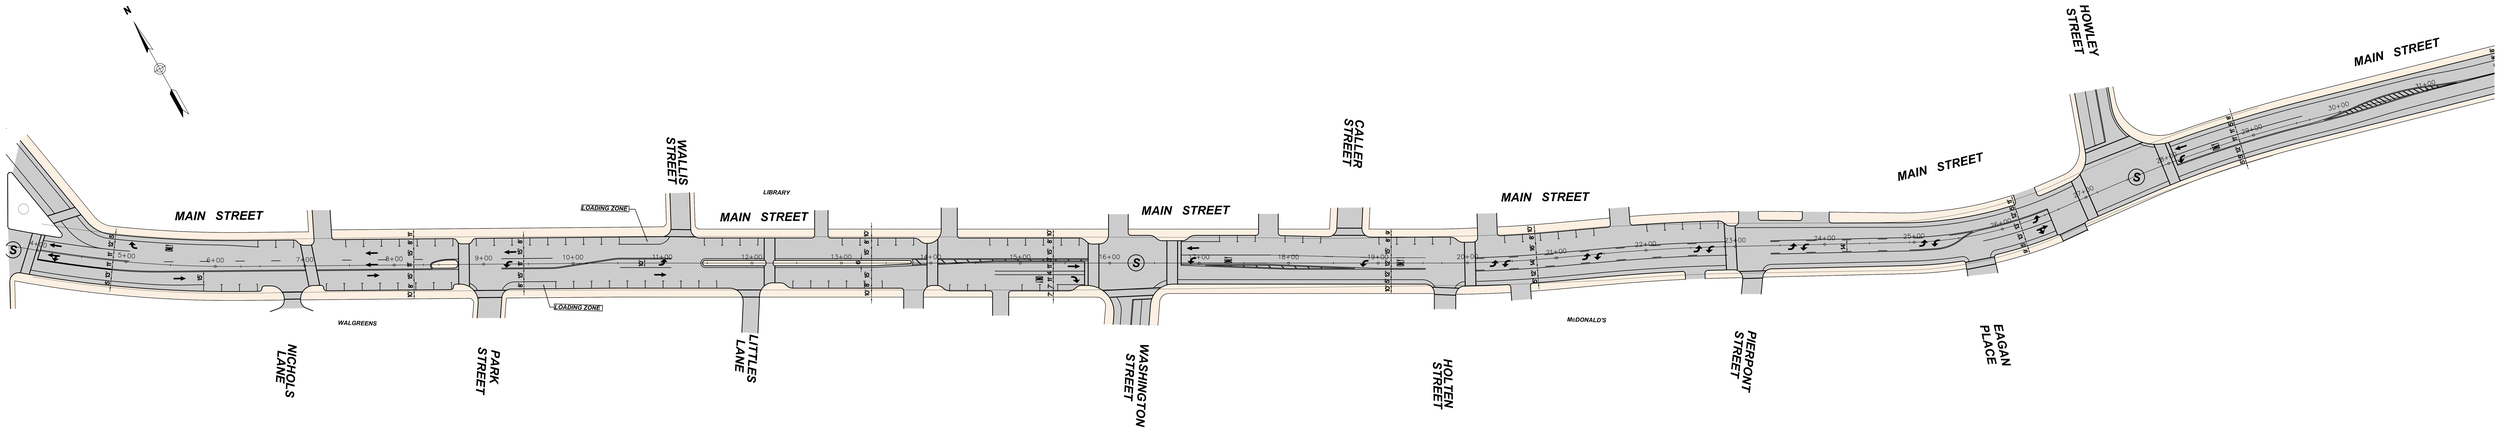

Conceptual Plan – Preferred Alternative

MAIN STREET
PEABODY, MA

VHB Vanasse Hangen Brustlin, Inc.
Transportation, Land Development, Environmental Services
101 Walnut Street, P.O. Box 9151
Watertown, MA 02272
617 924 1770 T Fax 617 924 2286

DESIGNED BY	DATE 6/28/2010	
DRAWN BY	SCALE 1" = 40'	
CHECKED BY	SHEET 1 OF 1	JOB NO. 09896

\\Mdwest\Jobs\09896.00\cad\Jobs\Transit\June 2010 concepts\TC-ALT-Alternative.dwg